Unlimited Sports Solutions

Designed for safety. Built for fun.

www.unlimitedsportssolutions.com
531-207-9331
sales@unlimitedsportssolutions.com

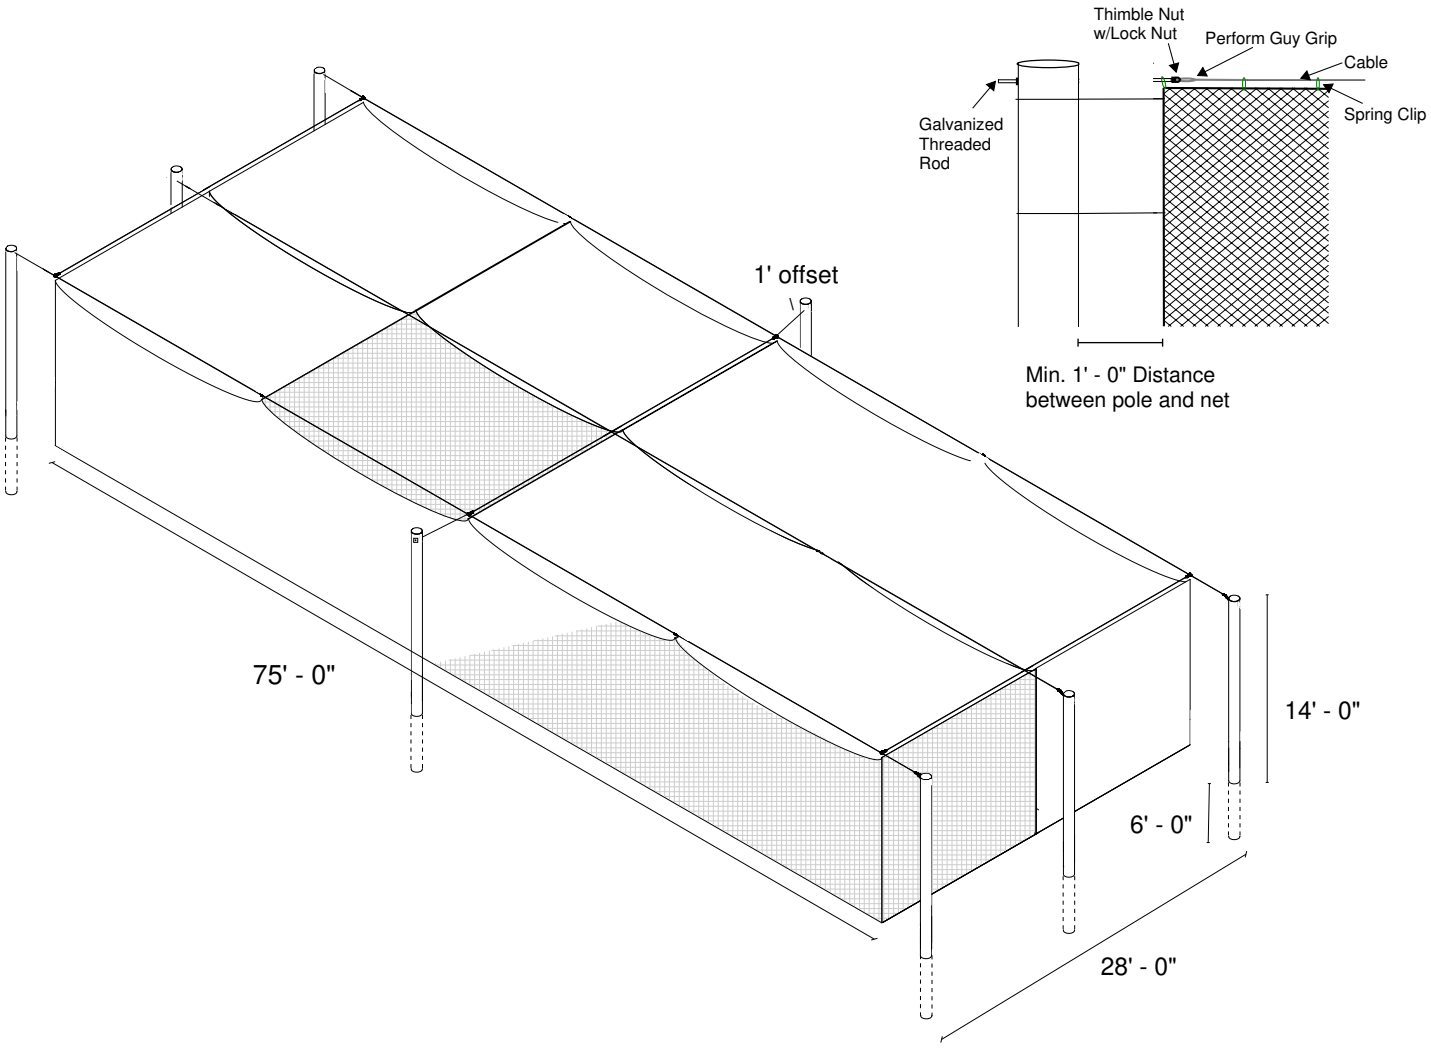

Notes:
*8.625" dia. poles that conform to requirements of ASTM A572 Grade or as an alternative ASTM A252.
*Poles covered in Stealth Black paint.
*#36 or #42 knotted nylon baseball netting.
*24" dia. footings with 2500 Psi concrete.

Double Hack Shack 75'